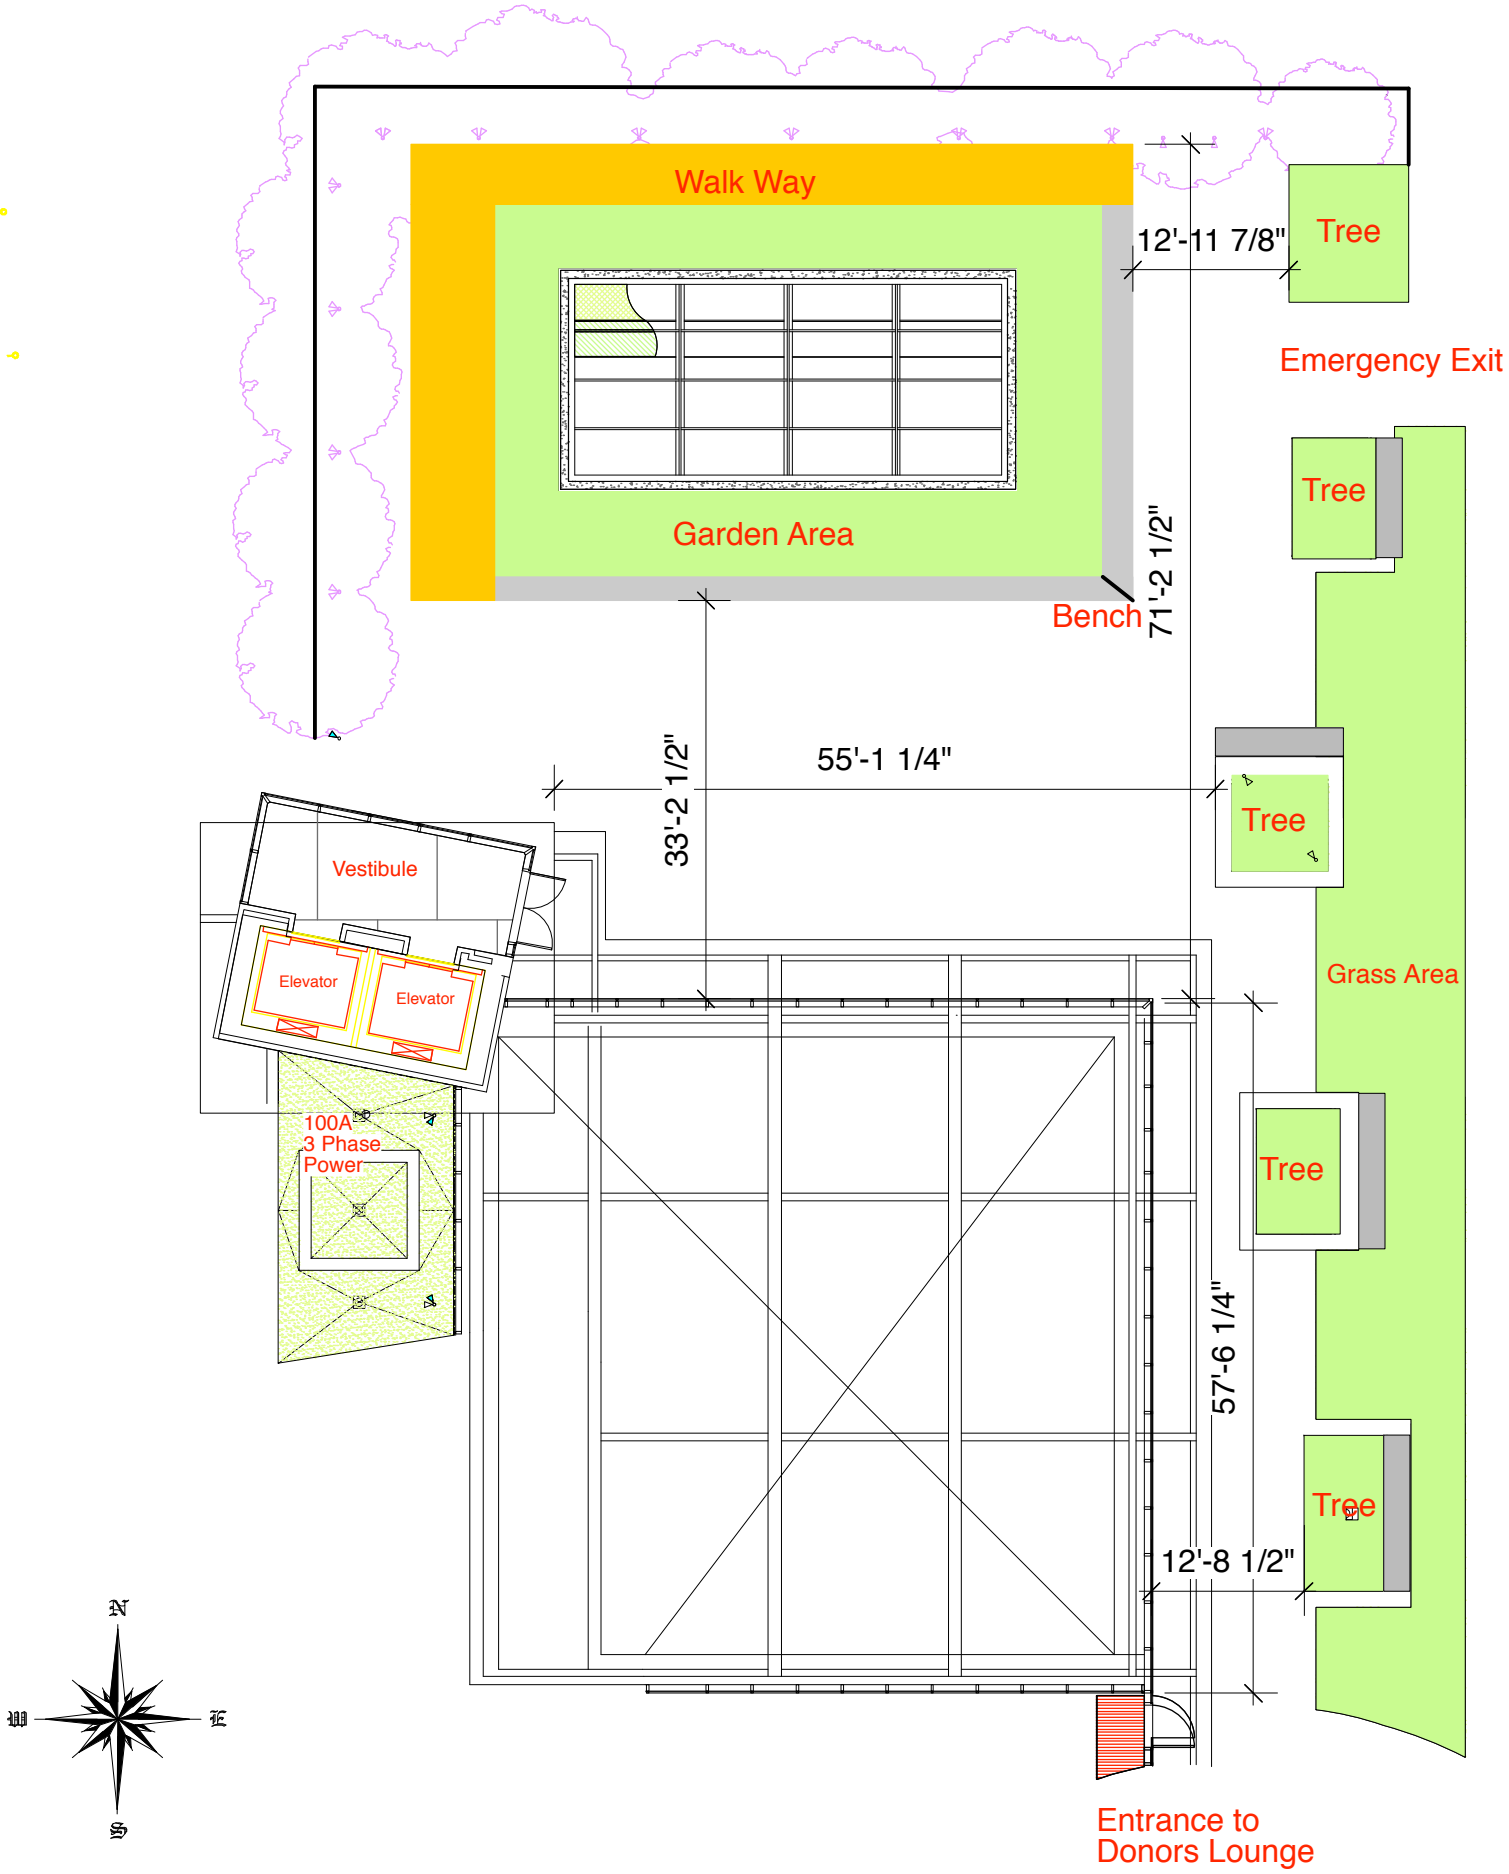
Walk Way
Garden Area
Bench
12'-11 7/8"
71'-2 1/2"
Tree
Emergency Exit
Tree
Tree
55'-1 1/4"
33'-2 1/2"
Vestibule
Elevator
Elevator
100A
3 Phase
Power
Grass Area
Tree
Tree
57'-6 1/4"
12'-8 1/2"
Entrance to
Donors Lounge
N
W
E
S